


Sec. 24 T6N R3W

63

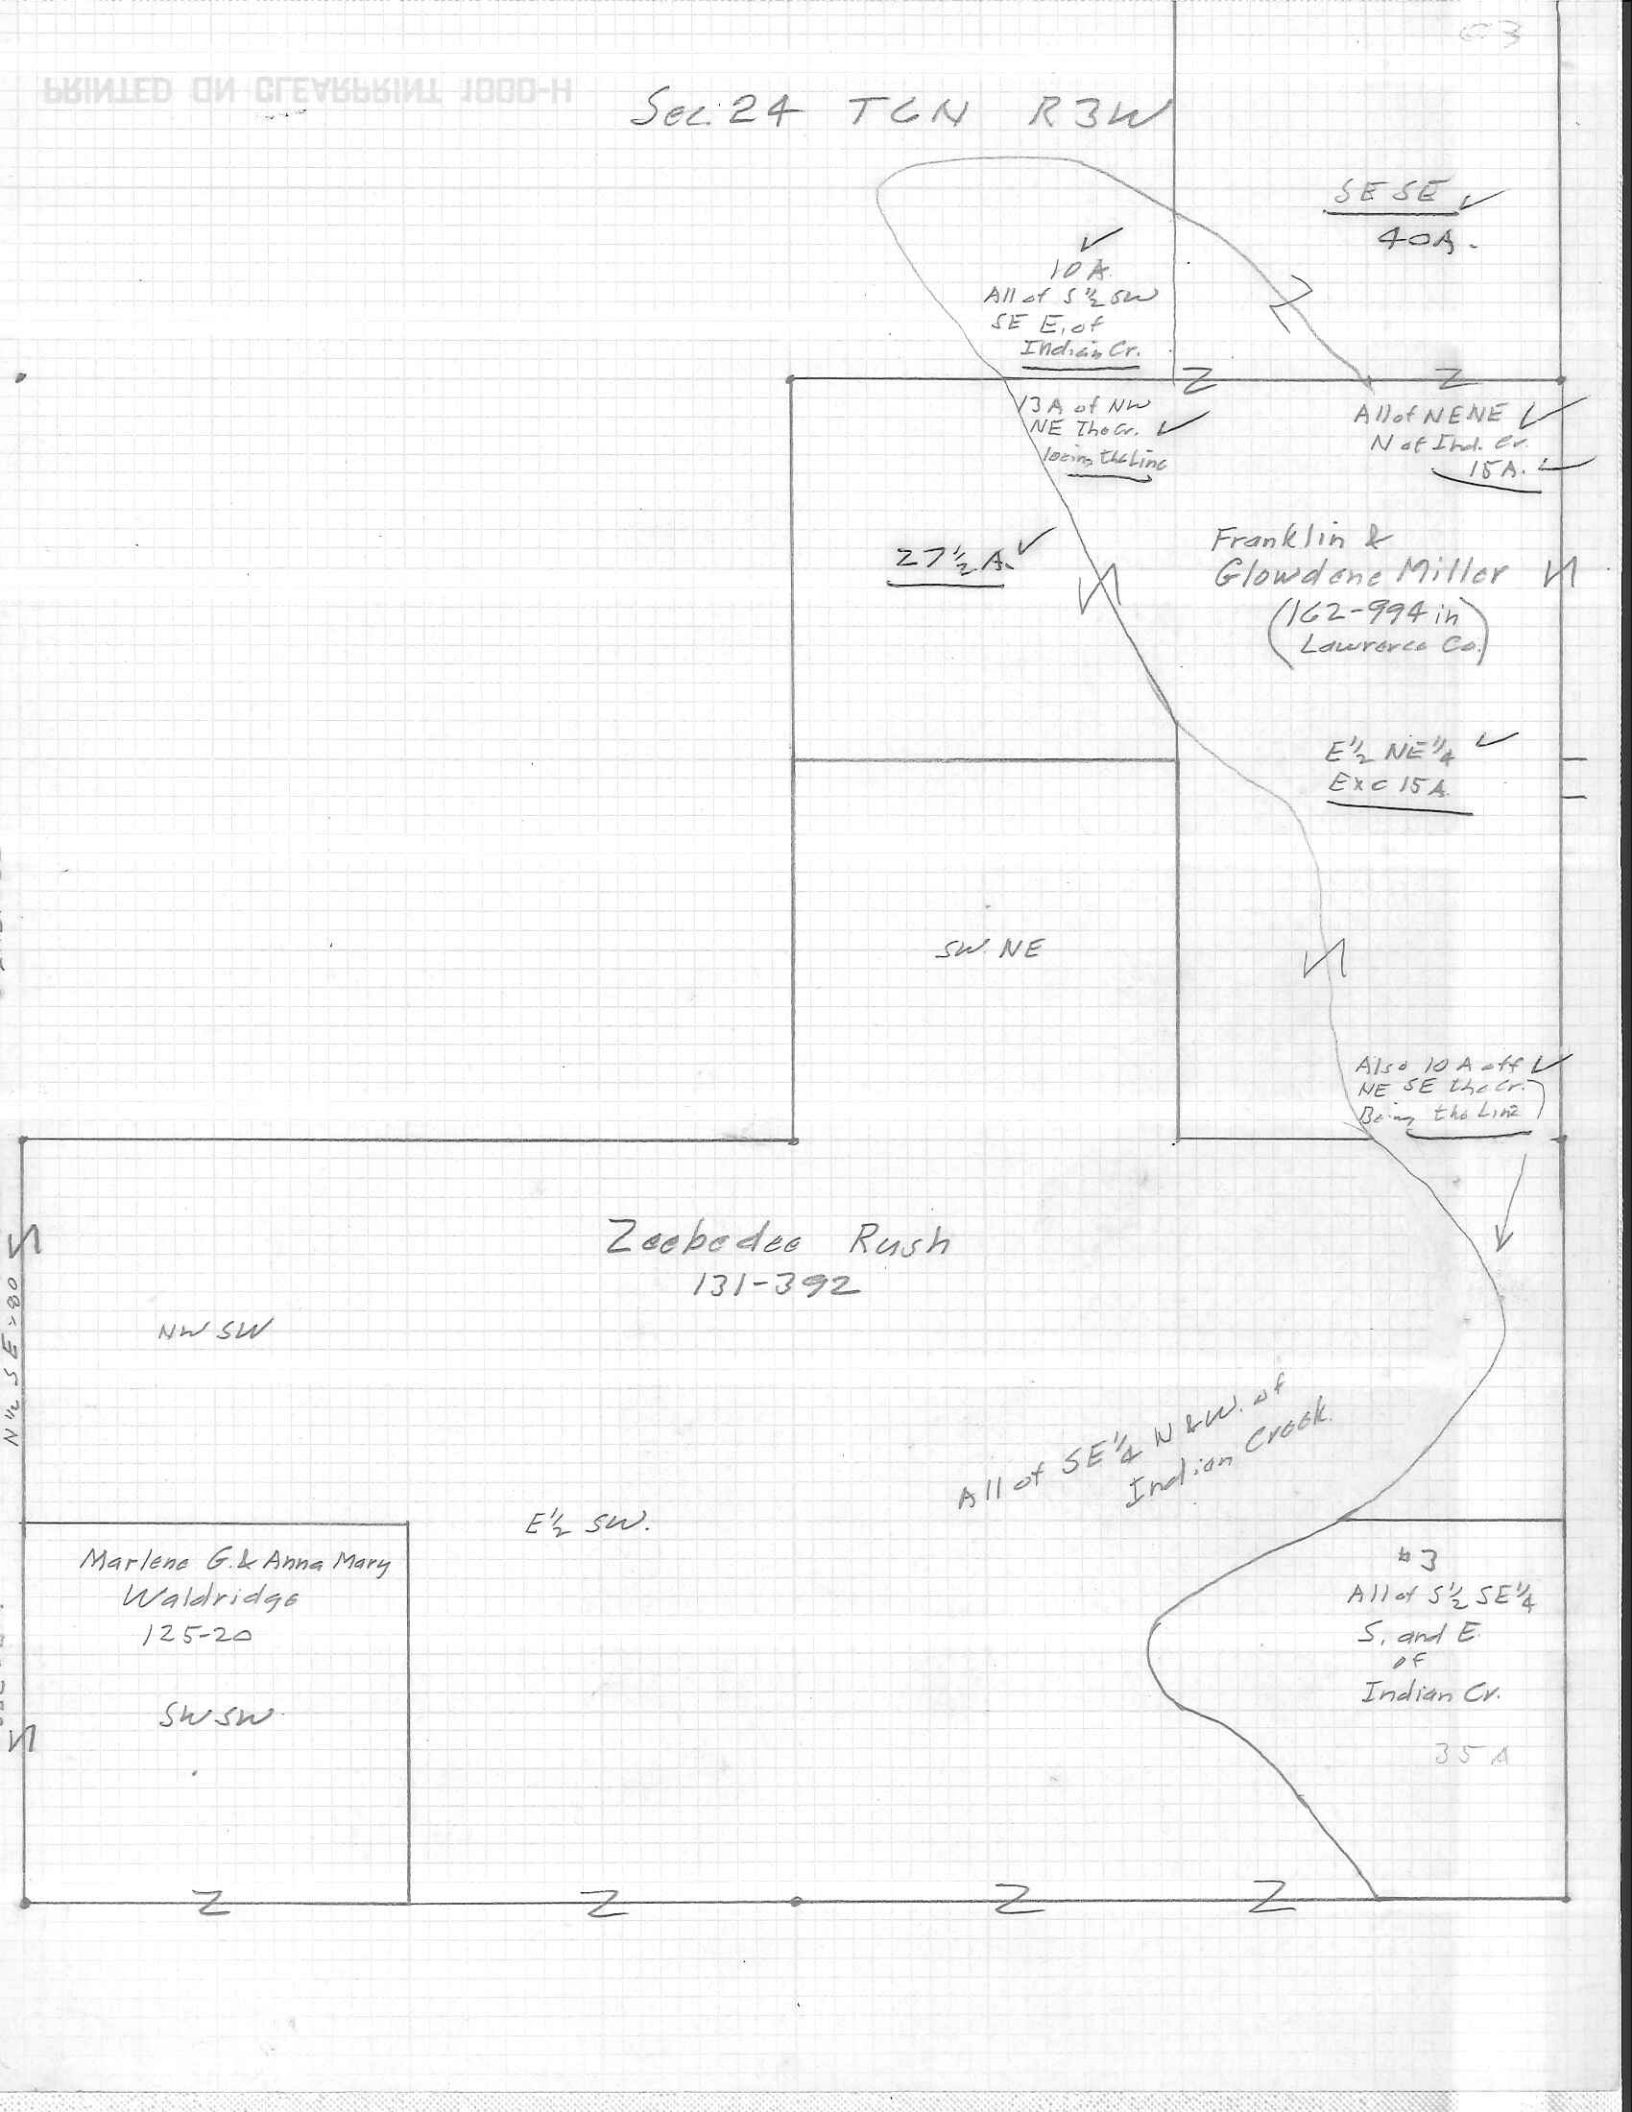

03  
DESCRIPTION OF 8.69 ACRES IN  
SECTION 24-TOWNSHIP 6 NORTH-RANGE 3 WEST

Part of the southwest quarter of the northeast quarter of Section 24, Township 6 North, Range 3 West, more particularly described as follows:

Beginning at the northeast corner of the said quarter, quarter;  
thence due south on the east line of the said quarter, quarter, 703.6 feet to the north line of an easement for a power line recorded in Deed Record 118 on page 379;  
thence following the said right of way line and 50 feet from the center line of said easement, north  $58^{\circ} 52'$  west, 1257.0 feet to the north line of the said quarter, quarter;  
thence north  $87^{\circ} 08.5'$  east, 1077.3 feet to the true point of beginning. Containing 8.69 acres more or less.

Being part of the land conveyed to Zeebedee Rush in Deed Record 131 on page 392.

February 24, 1971

Nelson L. Prall  
Land Surveyor